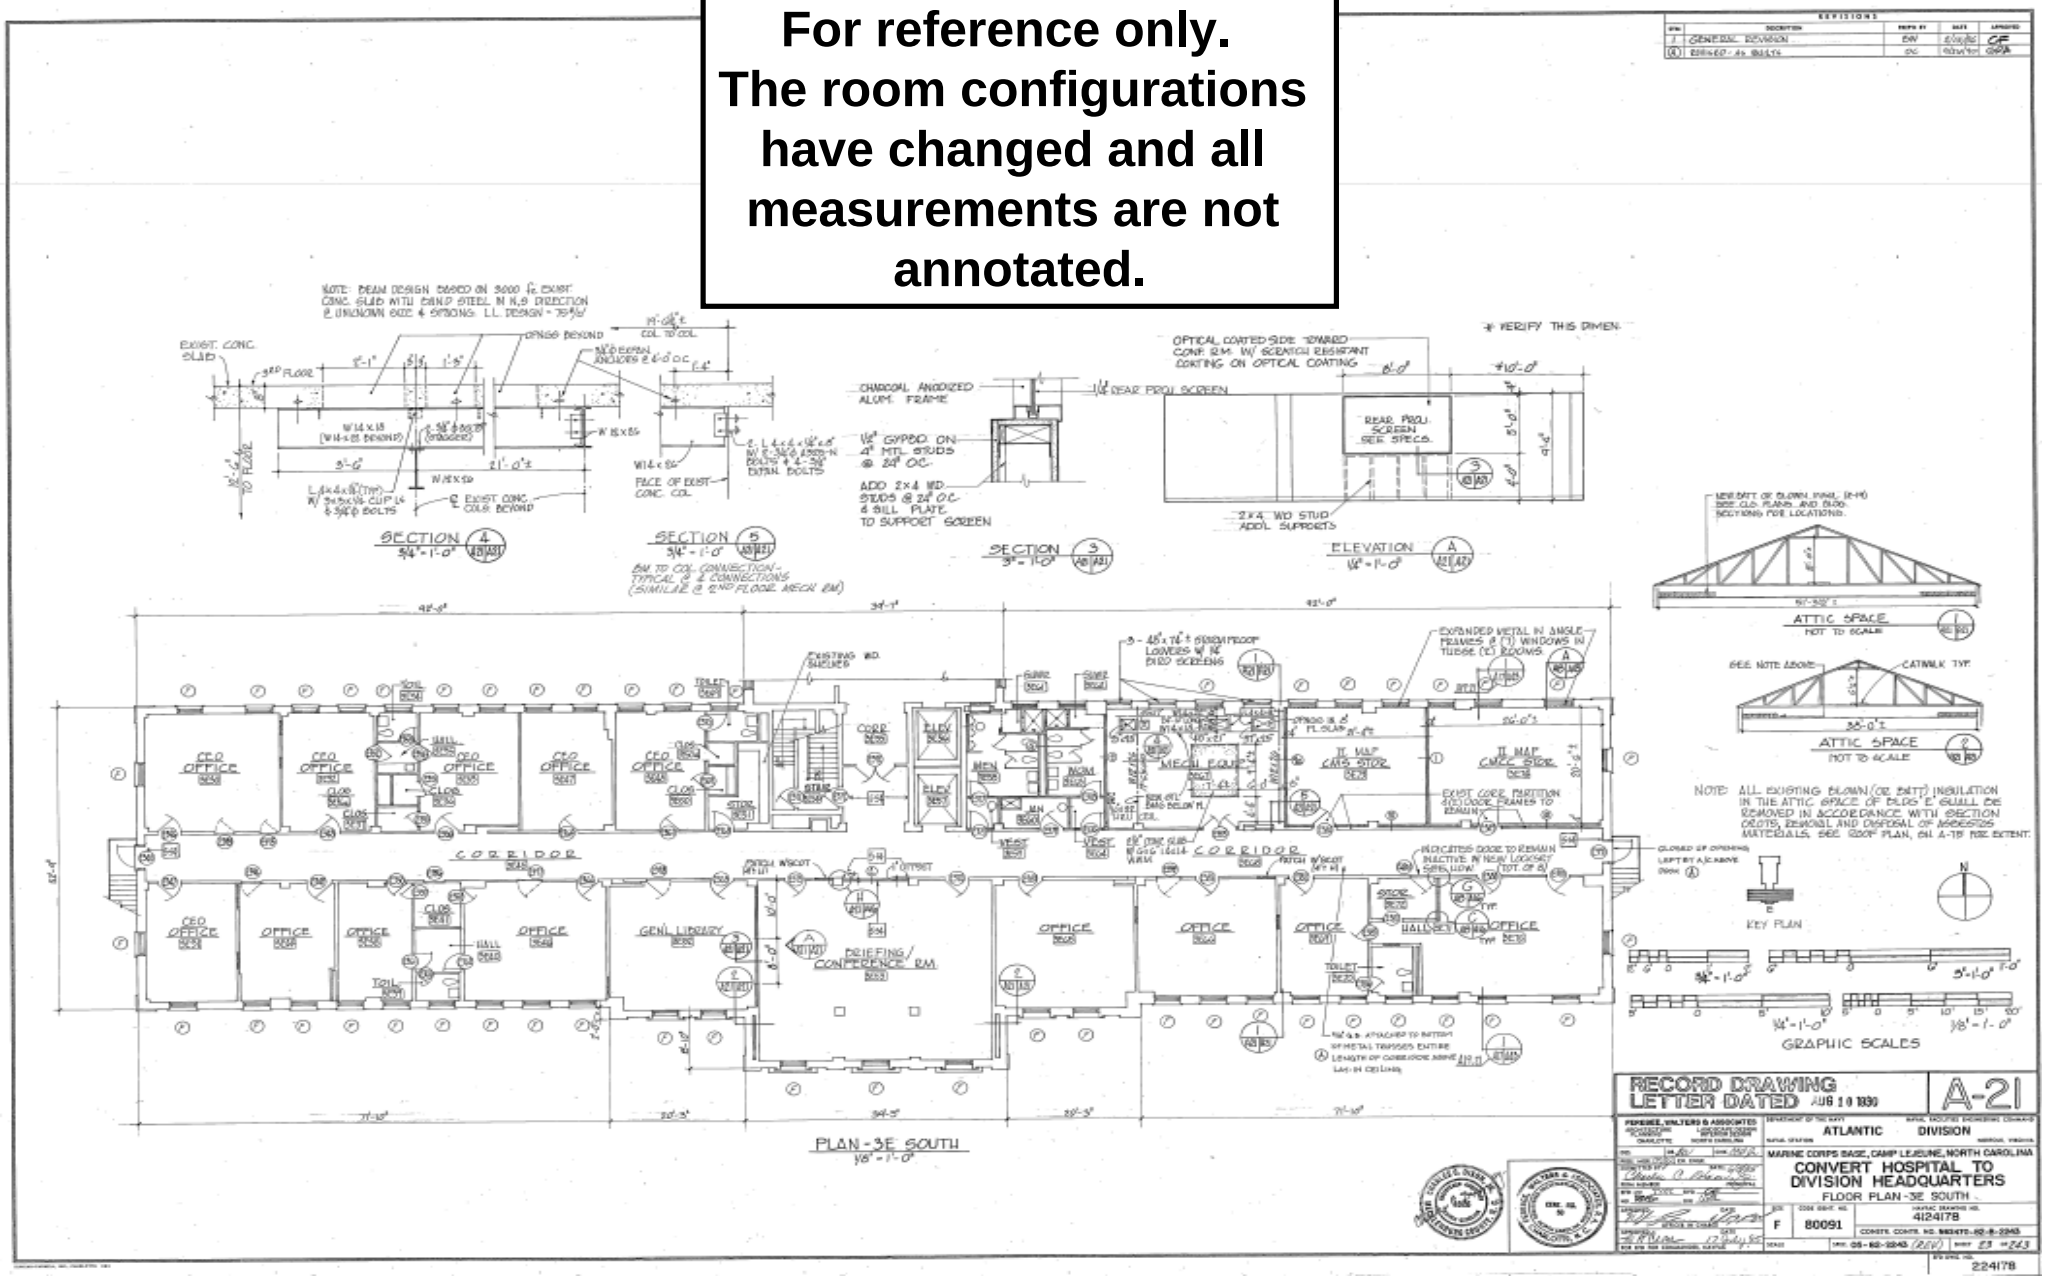For reference only.
The room configurations have changed and all measurements are not annotated.